


S:\0-2023 Projects\23120 - Pheasant Ridge Development\Design\CAD\X-23120-Mill & Overlay Exhibit.dwg
PLOT DATE: 11/26/2025 11:28 AM Matthew Mann

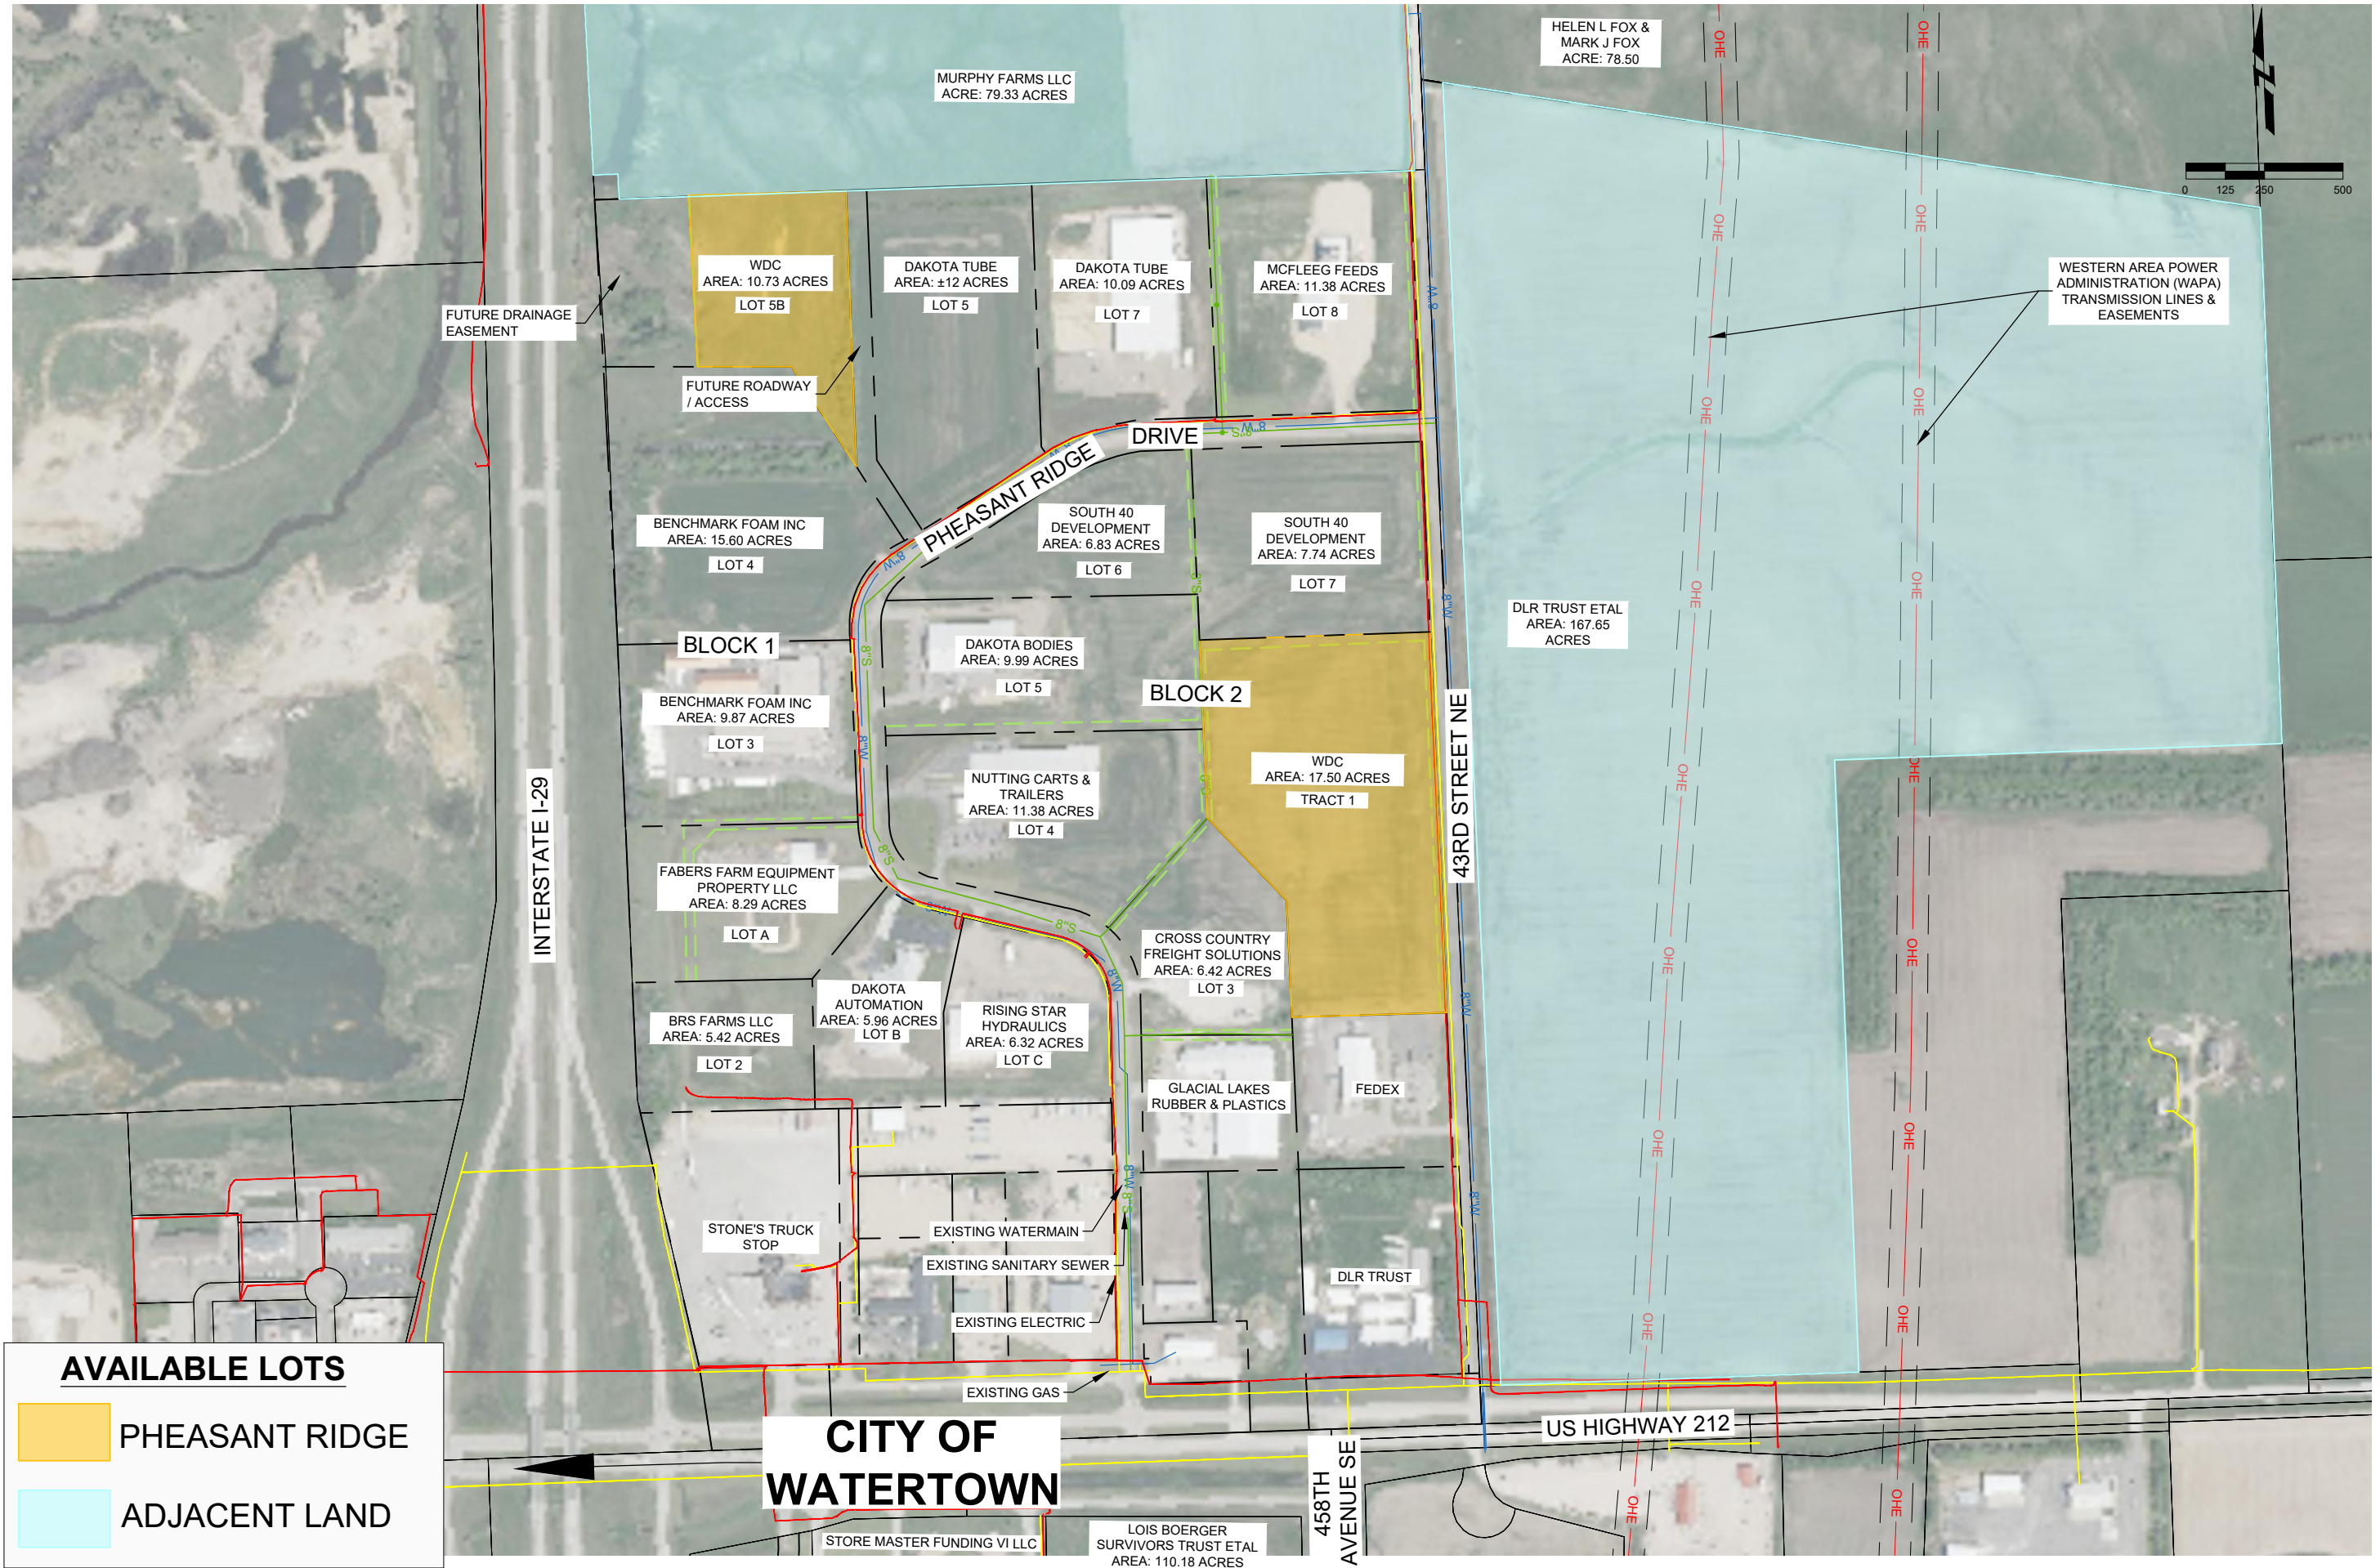

OVERALL SITEPLAN

DESIGNED BY: IDG	ACAD FILE: X-23120-Mill & Overlay Exhibit.dwg
DRAWN BY: IDG	DATE:
CHECKED BY: IDG	DATE:
REVISIONS:	BY: DATE:

PHEASANT RIDGE
DEVELOPMENT
WATERTOWN, SD

infrastructure
design group, inc.

SHEET NO.

2