


S:\0-2023 Projects\23120 - Pheasant Ridge Development\Design\CADD\X-23120-Mill & Overlay Exhibit.dwg
PLOT DATE: 2/2/2024 9:04 AM Matthew Martin

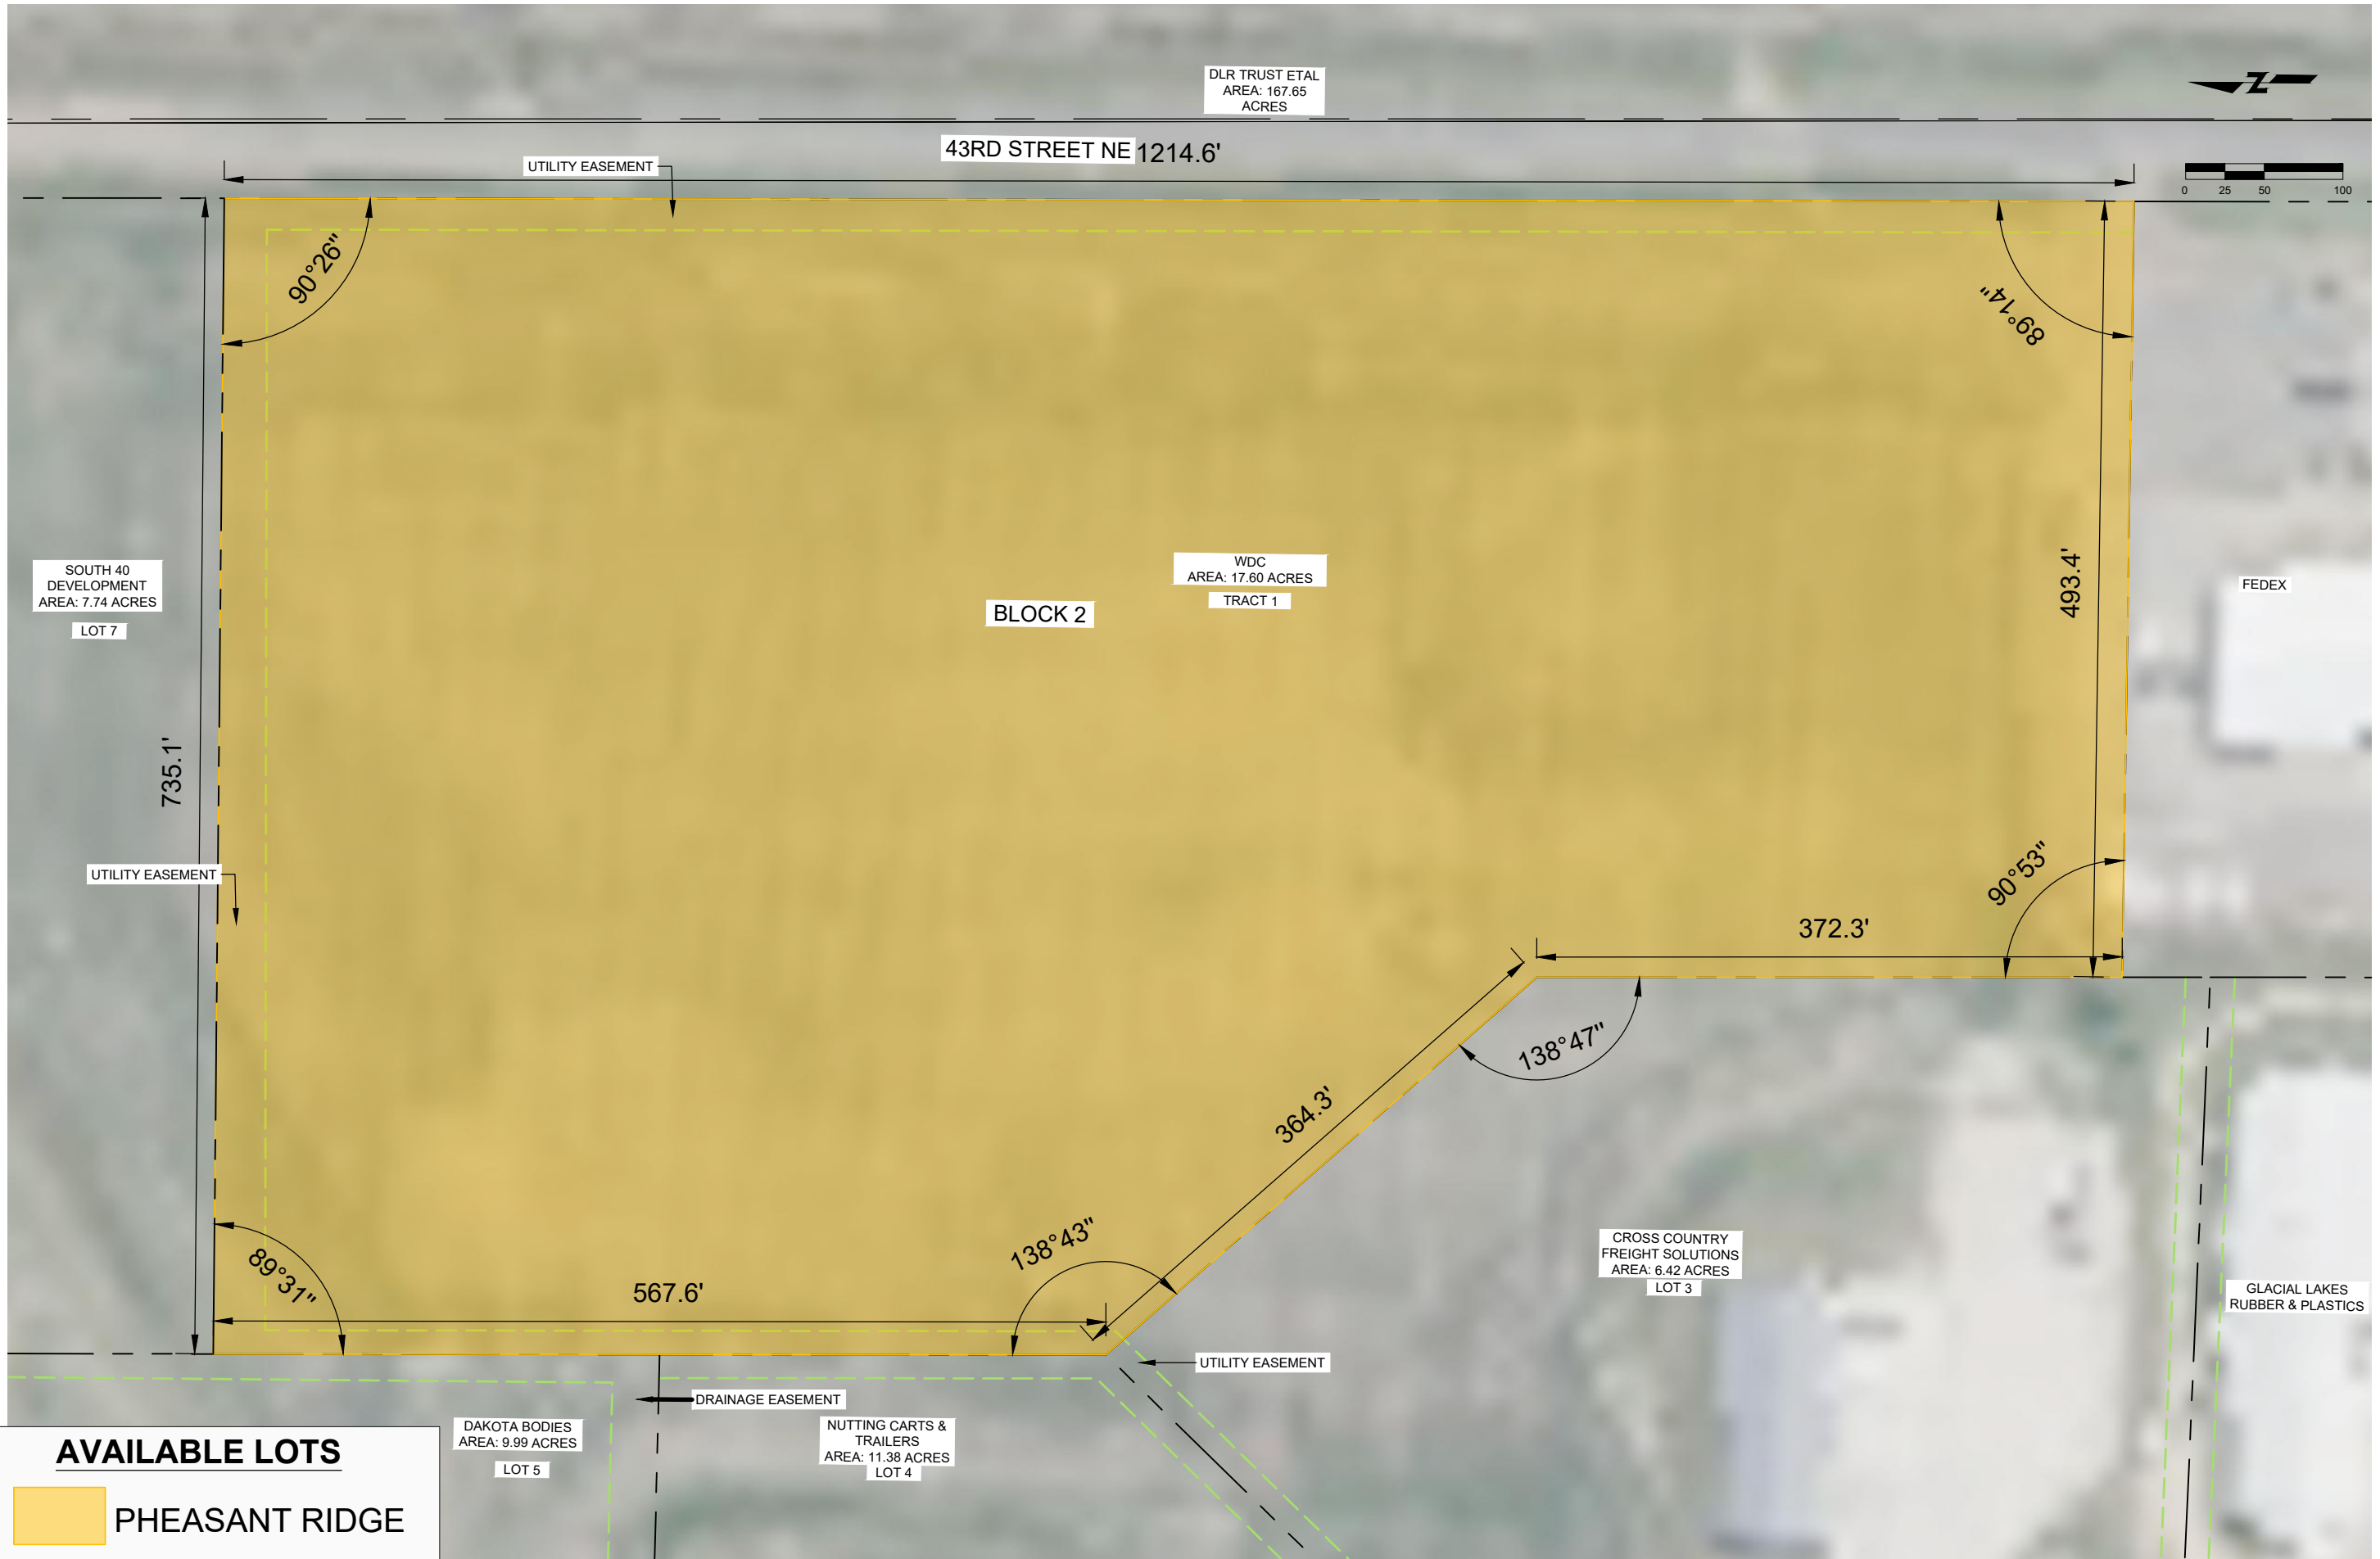

DESIGNED BY: IDG	ACAD FILE: X-23120-Mill & Overlay Exhibit.dwg
DRAWN BY: IDG	DATE:
CHECKED BY: IDG	DATE:
REVISIONS:	BY: DATE: